



LUXURY MULTI-PEAK SAILCLOTH EVENT TENT

24.0m CLEAR WIDTH x 42.0m LENGTH

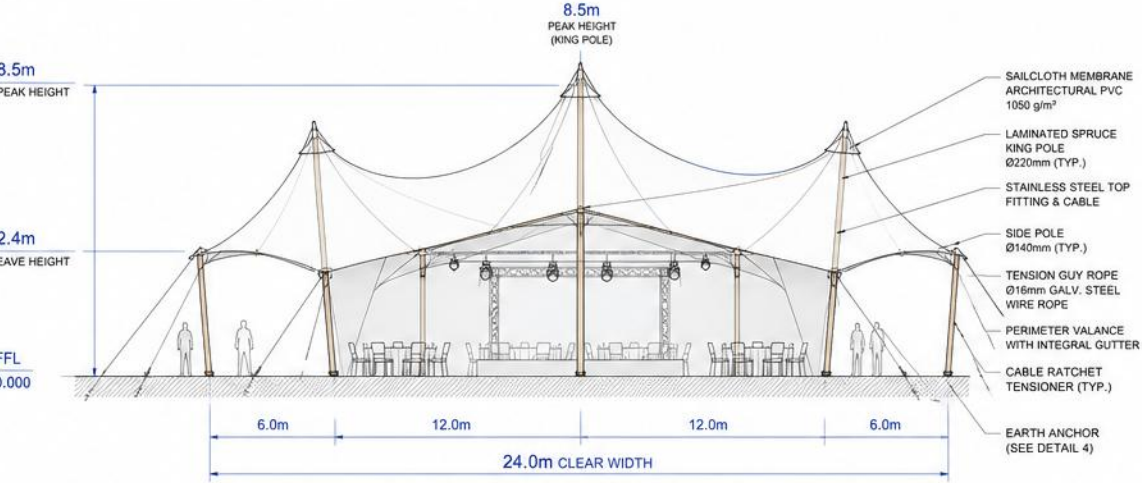


1 CROSS-SECTION ELEVATION  
SCALE 1:100

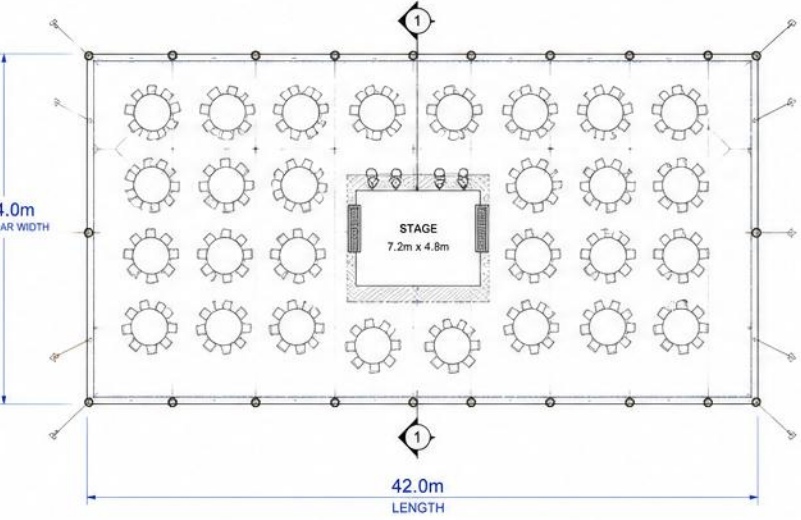

2 BANQUET LAYOUT PLAN  
SCALE 1:200


3 PERIMETER DRAINAGE VALANCE DETAIL  
SCALE 1:10

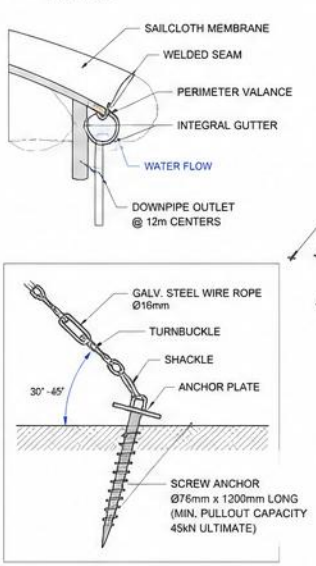

4 EARTH ANCHOR DETAIL  
SCALE 1:10

| STRUCTURAL SPECIFICATIONS |                                                         |
|---------------------------|---------------------------------------------------------|
| CLEAR WIDTH               | 24.0m                                                   |
| LENGTH                    | 42.0m                                                   |
| PEAK HEIGHT (KING POLE)   | 8.5m                                                    |
| EAVE HEIGHT (SIDE POLE)   | 2.4m                                                    |
| KING POLES                | LAMINATED SPRUCE Ø220mm x 8.5m HIGH                     |
| SIDE POLES                | LAMINATED SPRUCE Ø140mm x 2.4m HIGH                     |
| SAILCLOTH MEMBRANE        | PVC COATED POLYESTER 1050 g/m <sup>2</sup>              |
| TENSION SYSTEM            | GALV. STEEL WIRE ROPE Ø16mm (MIN. BREAK 196kN)          |
| EARTH ANCHORS             | SCREW ANCHOR SYSTEM (SEE DETAIL 4)                      |
| DESIGN WIND SPEED         | 35 m/s (ULTIMATE)<br>22 m/s (SERVICEABILITY)            |
| OCCUPANCY                 | BANQUET STYLE<br>280 PAX                                |
| PEPLICABLE CODES          | AS/NZS 1170.0, 1170.2, 1170.10<br>ASCE 37-14, ASCE 7-16 |

5 3D ISOMETRIC STRUCTURAL VIEW  
SCALE NTS

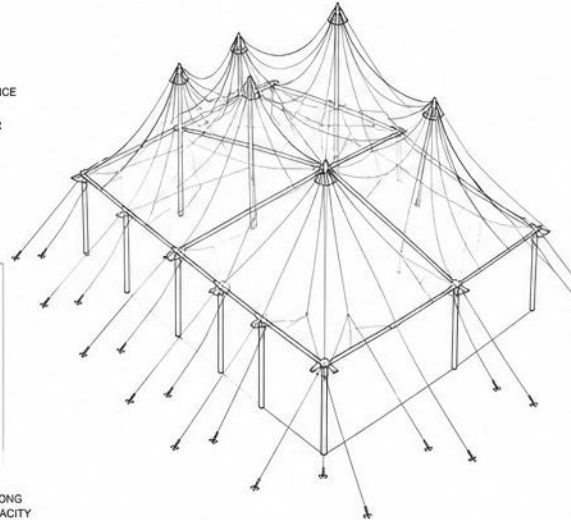

- GENERAL NOTES
- ALL DIMENSIONS ARE IN MILLIMETERS UNLESS NOTED OTHERWISE.
  - ALL STRUCTURAL ELEMENTS SHALL BE DESIGNED IN ACCORDANCE WITH THE APPLICABLE CODES.
  - CONTRACTOR TO VERIFY ALL DIMENSIONS ON SITE PRIOR TO FABRICATION.
  - SAILCLOTH MANUFACTURER TO PROVIDE FABRICATION & INSTALLATION SHOP DRAWINGS.
  - DO NOT SCALE FROM DRAWINGS.

| REV | DESCRIPTION       | DATE       |
|-----|-------------------|------------|
| A   | ISSUED FOR REVIEW | 23/05/2024 |

PROJECT

LUXURY EVENT TENT  
24.0m x 42.0m

CLIENT

—

CONSULTANT

STRUCTURAL DESIGN STUDIO  
www.structuraldesignstudio.com

DRAWING TITLE

GENERAL ARRANGEMENT,  
SEATING PLAN, DETAILS &  
3D ISOMETRIC

|             |                       |
|-------------|-----------------------|
| DRAWN BY    | SDD                   |
| CHECKED BY  | SDD                   |
| DATE        | 23/05/2024            |
| SCALE       | AS SHOWN              |
| DRAWING NO. | SDD-TENT-2400x4200-GA |

REV  
A